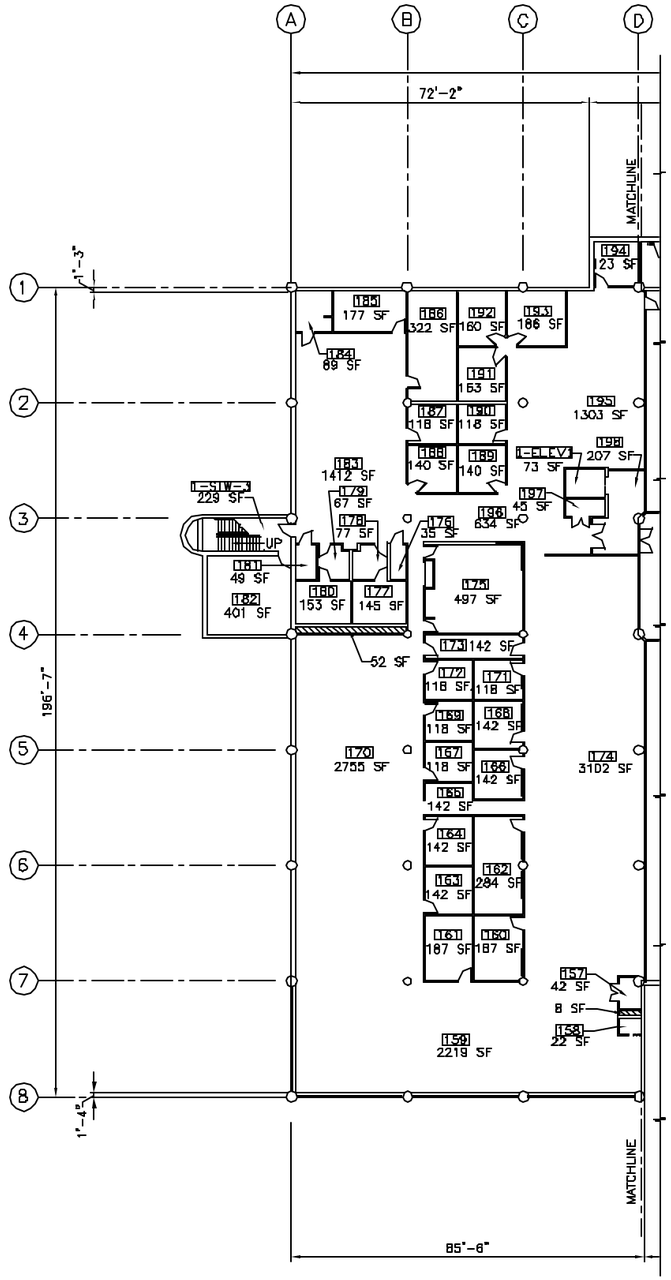

PARTIAL FIRST FLOOR PLAN – SOUTH
SCALE: 1/16"=1'-0"

D 4' 8' 16' 24' 32' 40' 48'
1/16" = 1'-0"

KEY PLAN
SCALE: NONE

ROOM INFORMATION CHART

RM.NO.	RM.SQ. FOOTAGE	RM.NO.	RM.SQ. FOOTAGE	RM.NO.	RM.SQ. FOOTAGE
157	42	171	118	185	177
158	22	172	118	186	322
159	2219	173	142	187	118
160	187	174	3102	188	140
161	187	175	497	189	140
162	284	176	35	190	118
163	142	177	145	191	153
164	142	178	77	192	160
165	142	179	67	193	186
166	142	180	153	194	23
167	118	181	49	195	1303
168	142	182	401	196	634
169	118	183	1412	197	45
170	2755	184	69	198	207
				1-STW-3	229
				1-ELEV1	73
				UTILITY	60

GROSS MEASURED AREA (This sheet) = 17245
GROSS BUILDING AREA (This sheet) = 17717
TOTAL GROSS MEASURED AREA = 57910
TOTAL GROSS BUILDING AREA = 59284

NOTES

1. WALL THICKNESS IS 5" UNLESS OTHERWISE NOTED
2. GROSS MEASURED AREA SHALL MEAN THE TOTAL AREA OF A BUILDING ENCLOSED BY THE DOMINANT PORTION, EXCLUDING PARKING AREAS AND LOADING DOCKS (OR PORTION OF SAME) OUTSIDE THE BUILDING. CALCULATED BY A FLOOR BY FLOOR BASIS.
3. GROSS BUILDING AREA SHALL MEAN THE TOTAL CONSTRUCTED AREA OF A BUILDING.
4. THIS IS A SAMPLE STRUCTURE FOR DEMONSTRATION PURPOSES ONLY.
6. ANSI/BOMA Z65.1–0996 STANDARD METHED USED FOR MEASURING FLOOR AREA IN BUILDINGS.

"PRIORITY DRAWING"

NO	DATE	CLASS REV	DESCRIPTION	DWN	VER	CHKD	SUB	APP

FACILITY & WASTE OPERATIONS
SYSTEMS ENGINEERING & MAINTENANCE

LEM EXAMPLE DRAWING
ARCHITECTURAL

FLOOR PLAN OF RECORD

BLDG TA–

DRAWN
DESIGN
CHECKED
DATE

SUBMITTED
APPROVED FOR RELEASE

Los Alamos NATIONAL LABORATORY
PO Box 1663
Los Alamos, New Mexico 87545

SHEET A–1000
cr

CLASSIFICATION U
REVIEWER
DATE
PROJECT ID
DRAWING NO
REV 0

H:\LANL Engineering Standards\Drafting Manual\1. Working\BT-8-C_BEN-1-A-1000.DWG, 07/18/02 @ 13:55 088407