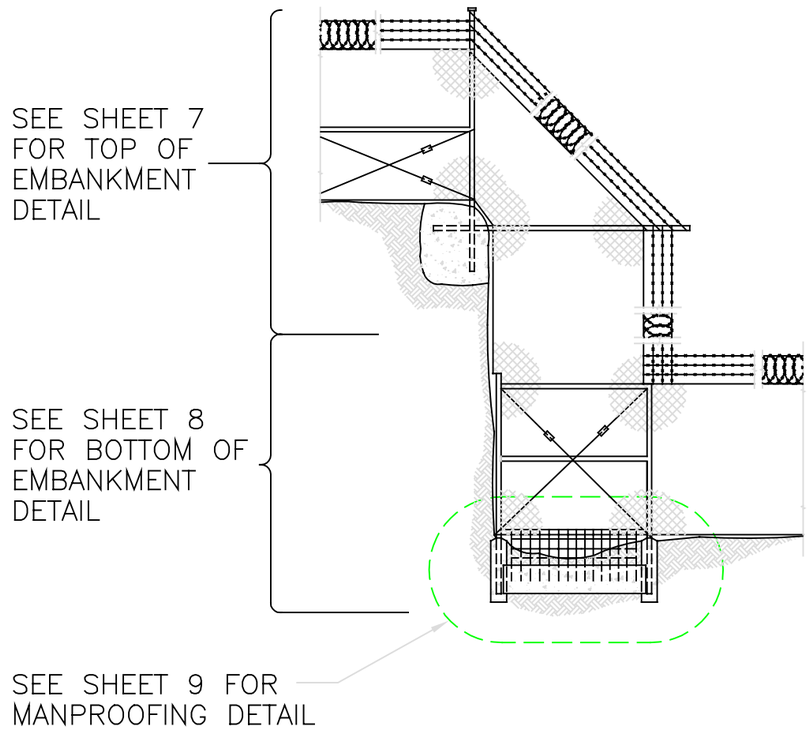

EMBANKMENT FENCE DETAIL

SCALE: 1/8"=1'-0"

NOTES FOR DESIGNER:

1. SEE SHEET 1.

NO	DATE	CLASS/ REV	DESCRIPTION	DWN	VER	CHK
1	4-11-01	U	SHEET 6 OF 9 WAS 6 OF 14.	RP	EH	CS

FACILITY & WASTE OPERATIONS
SYSTEMS ENGINEERING & MAINTENANCE

LANL ENGINEERING MANUAL

SECURITY FENCE
EMBANKMENT FENCE

DRAWN
DESIGN
CHECKED
DATE

SUBMITTED
DISCIPLINE POC: JIM COVEY

APPROVED FOR RELEASE
STANDARDS MANAGER: TOBIN ORUCH

Los Alamos

Los Alamos National Laboratory
Los Alamos, New Mexico 87545

SHEET 6

CLASSIFICATION U REVIEWER LARRY BAYS DATE 4-1

PROJECT ID
CHAPTER 3

DRAWING NO
ST3831